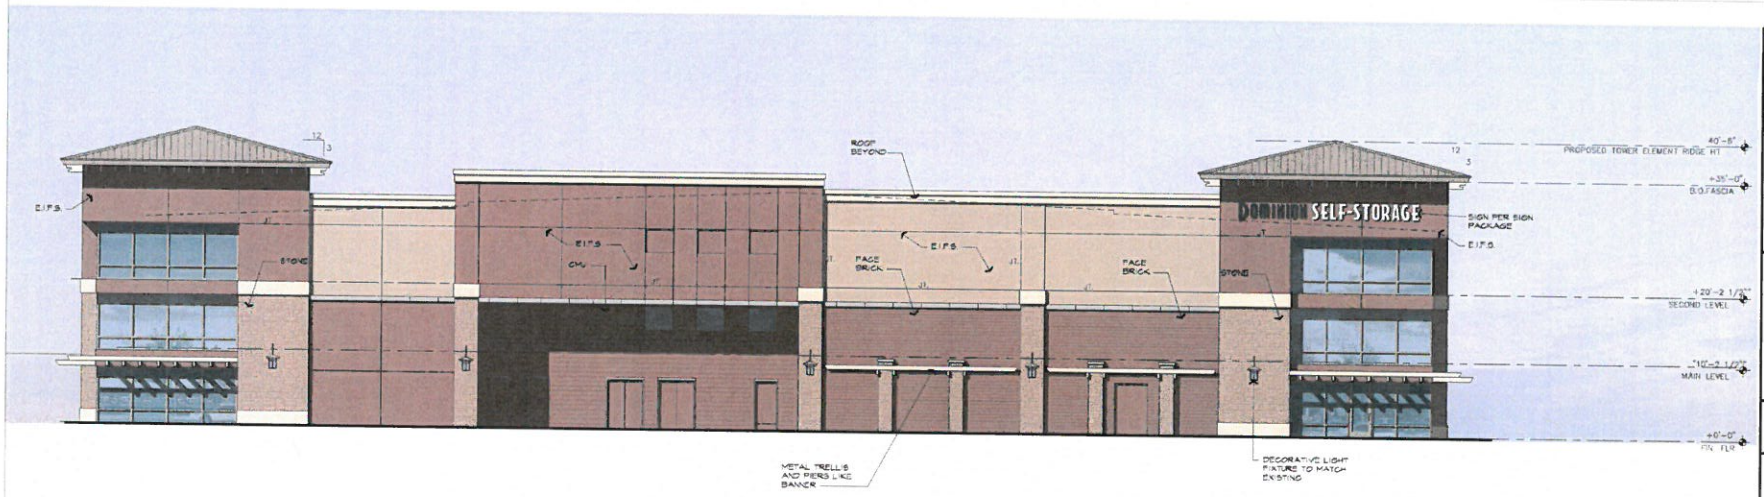

CONCEPTUAL SOUTH ELEVATION

SCALE: 1/8" = 1'-0"

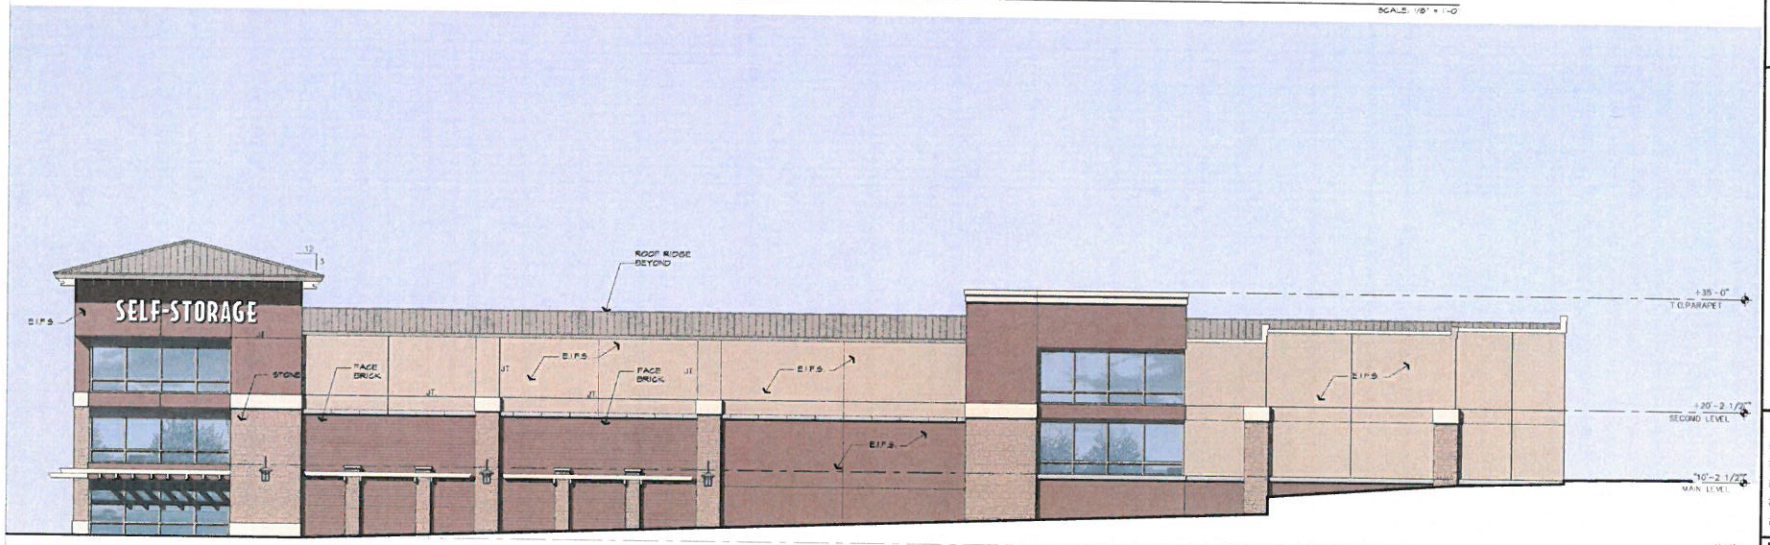

CONCEPTUAL EAST ELEVATION

SCALE: 1/8" = 1'-0"

ARC Services Inc.
14010 N. SUSSEX PLACE
Fountain Hills, Arizona 85268
phone (480)-837-0761
fax (480)-907-1135

seal

revisions

DOMINION ESTRELLA SELF STORAGE
ELLIOTT & SAN GABREL DRIVE GOODYEAR ARIZONA

Title	PRELIMINARY ELEVATIONS
Date	07/15/16
Project number	GYS
Drawn by	PAG
Checked by	PAG
CAD file	204

- [x] Design Development
- [ ] Progress Const. Docs.
- [ ] City Submittal
- [ ] Bid Package
- [ ] Construction Issue
- [ ] Record Drawings

Sheet Number

DD4

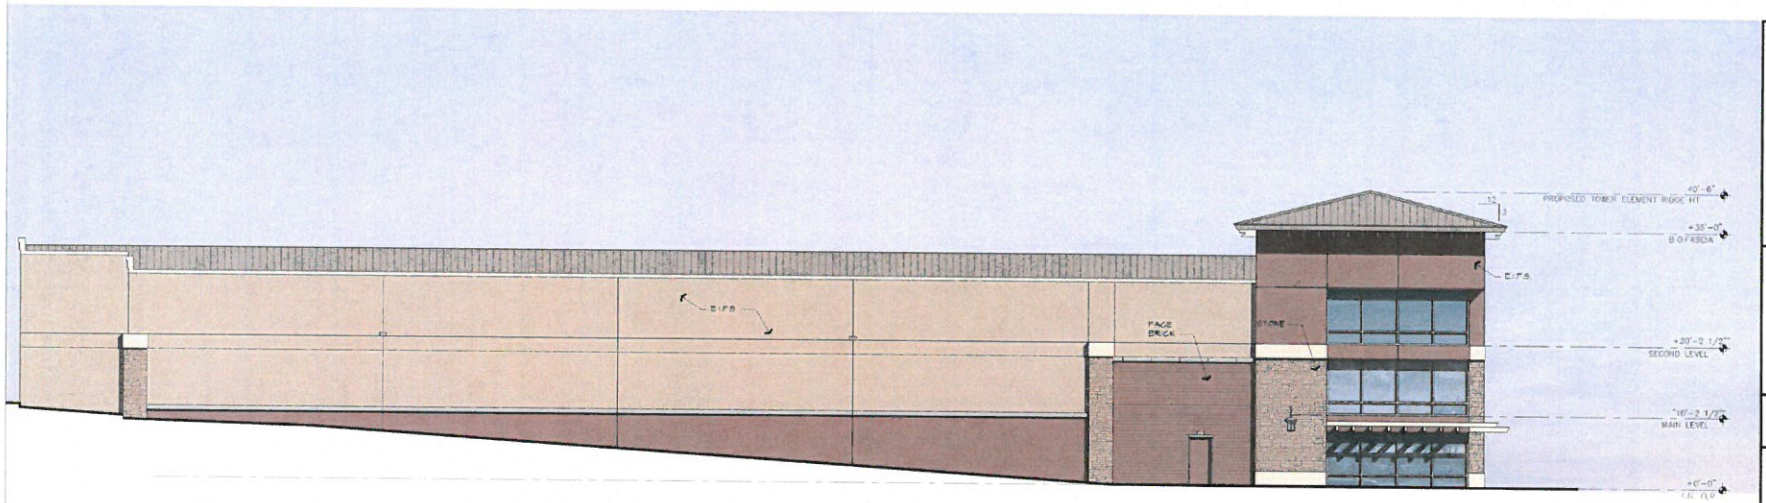

CONCEPTUAL WEST ELEVATION

SCALE: 1/8" = 1'-0"

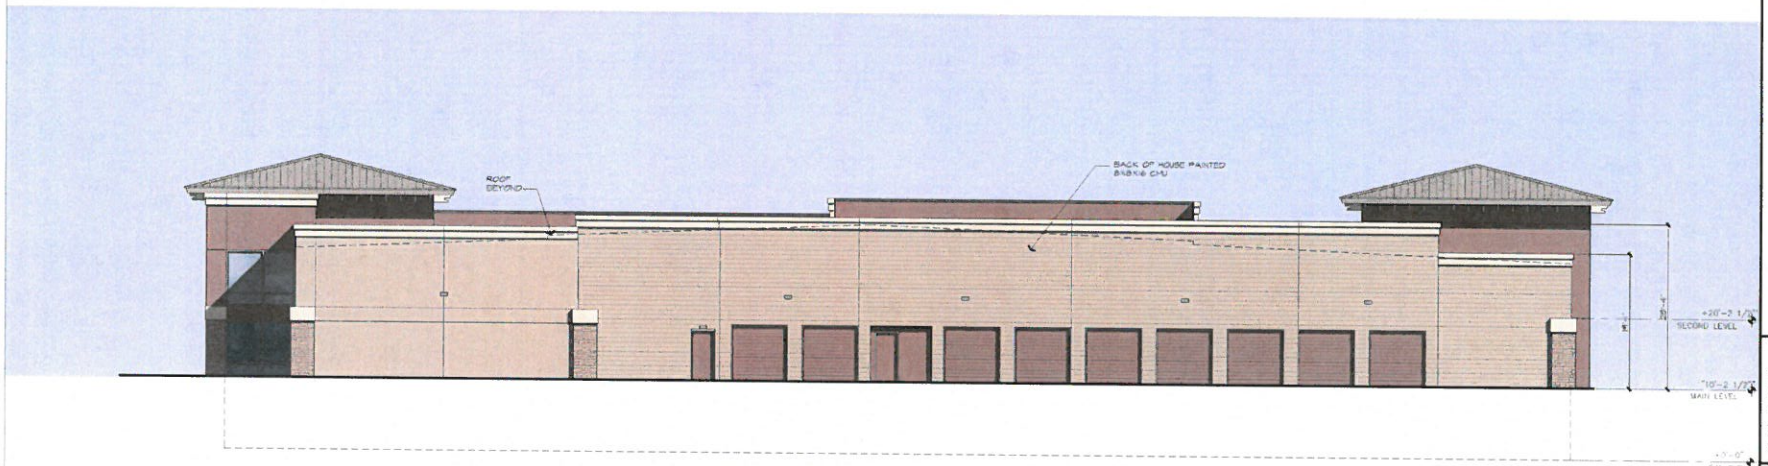

CONCEPTUAL NORTH ELEVATION (BACK OF HOUSE)

SCALE: 1/8" = 1'-0"

ARC Services Inc.
14010 N. SUSSEX PLACE
Fountain Hills, Arizona 85268
phone (480)-837-0761
fax (480)-907-1135

seal

revisions

DOMINION ESTRELLA SELF STORAGE
ELLIOTT & SAN GABREL DRIVE GOODYEAR ARIZONA

Title:	PRELIMINARY ELEVATIONS
Date:	07/15/16
Project number:	GYS
Drawn by:	PAC
Checked by:	PAC
CAD file:	DD5

- [x] Design Development
- [ ] Progress Const. Docs.
- [ ] City Submittal
- [ ] Bid Package
- [ ] Construction Issue
- [ ] Record Drawings

Sheet Number:

DD5