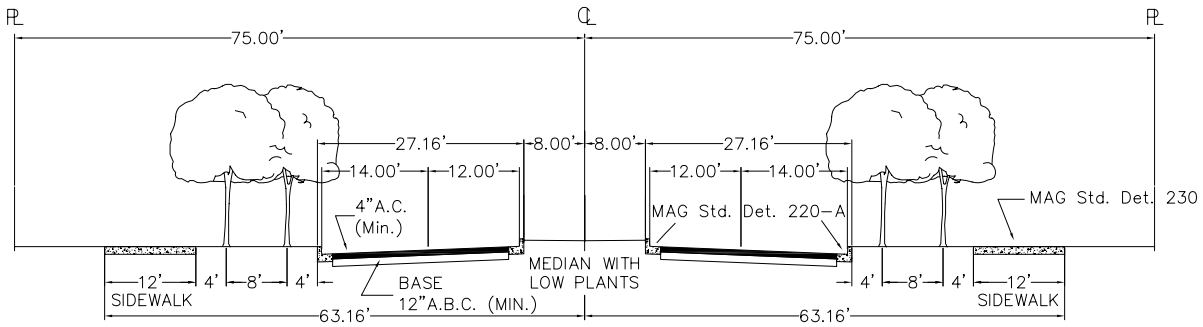

CITY CENTER ARTERIAL

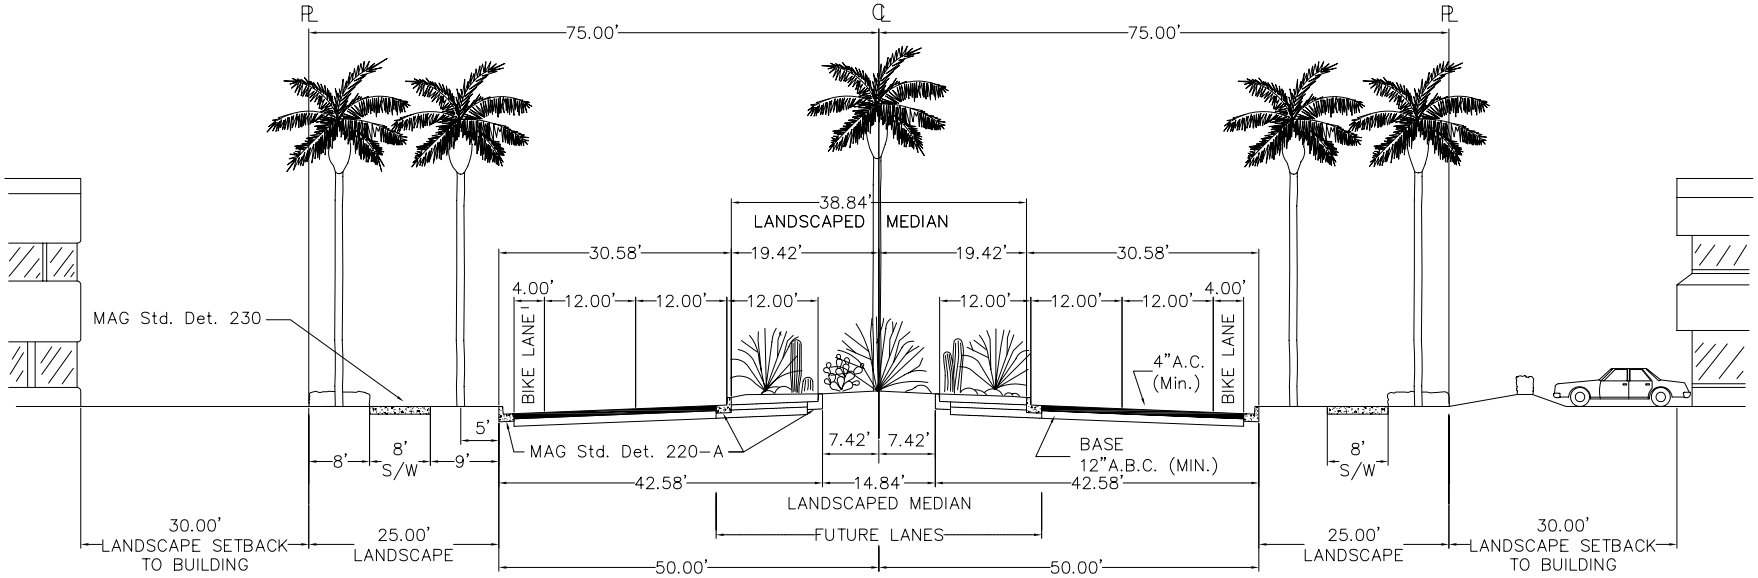

SCENIC ARTERIAL

DETAIL NO.	CITY OF GOODYEAR STANDARD DETAIL	APPROVED BY: Goodyear Standards and Policies Committee 07/01	TYPICAL CROSS-SECTION FOR STREET CLASSIFICATION	DETAIL NO.
G-3120				G-3120