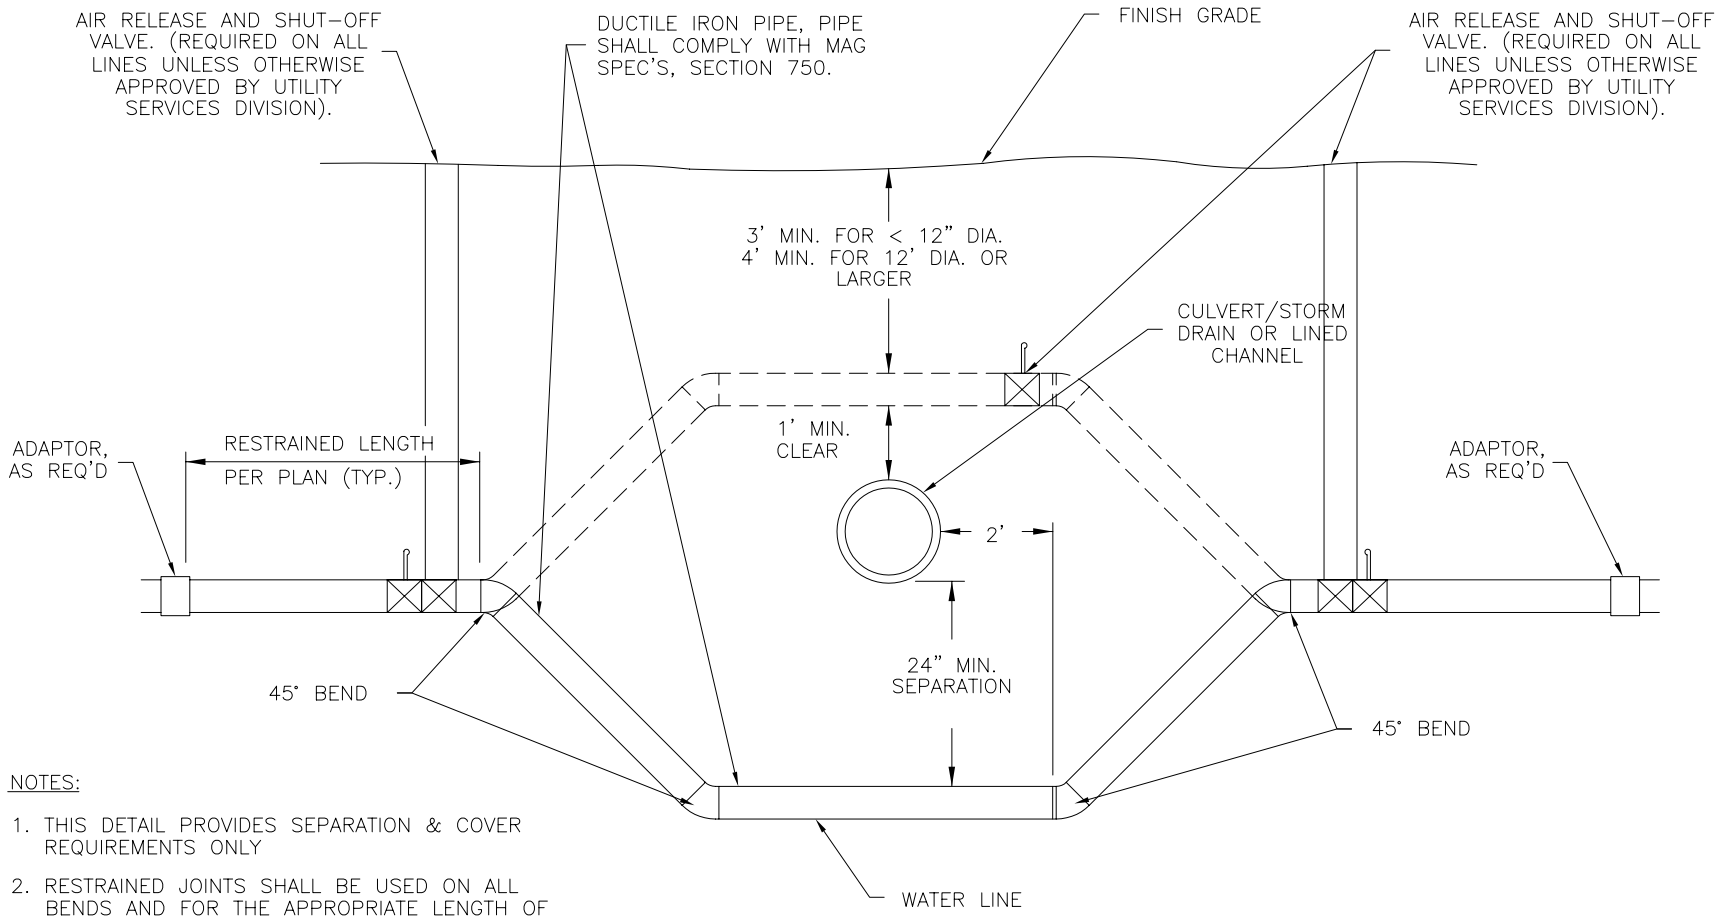

NOTES:

1. THIS DETAIL PROVIDES SEPARATION & COVER REQUIREMENTS ONLY
2. RESTRAINED JOINTS SHALL BE USED ON ALL BENDS AND FOR THE APPROPRIATE LENGTH OF PIPE PER THE MANUFACTURERS SPECIFICATION.

DETAIL NO.	CITY OF GOODYEAR STANDARD DETAIL	APPROVED BY: Goodyear Standards and Policies Committee 7/97	VERTICAL REALIGNMENT OF WATER MAINS	DETAIL NO.
G-3301				G-3301